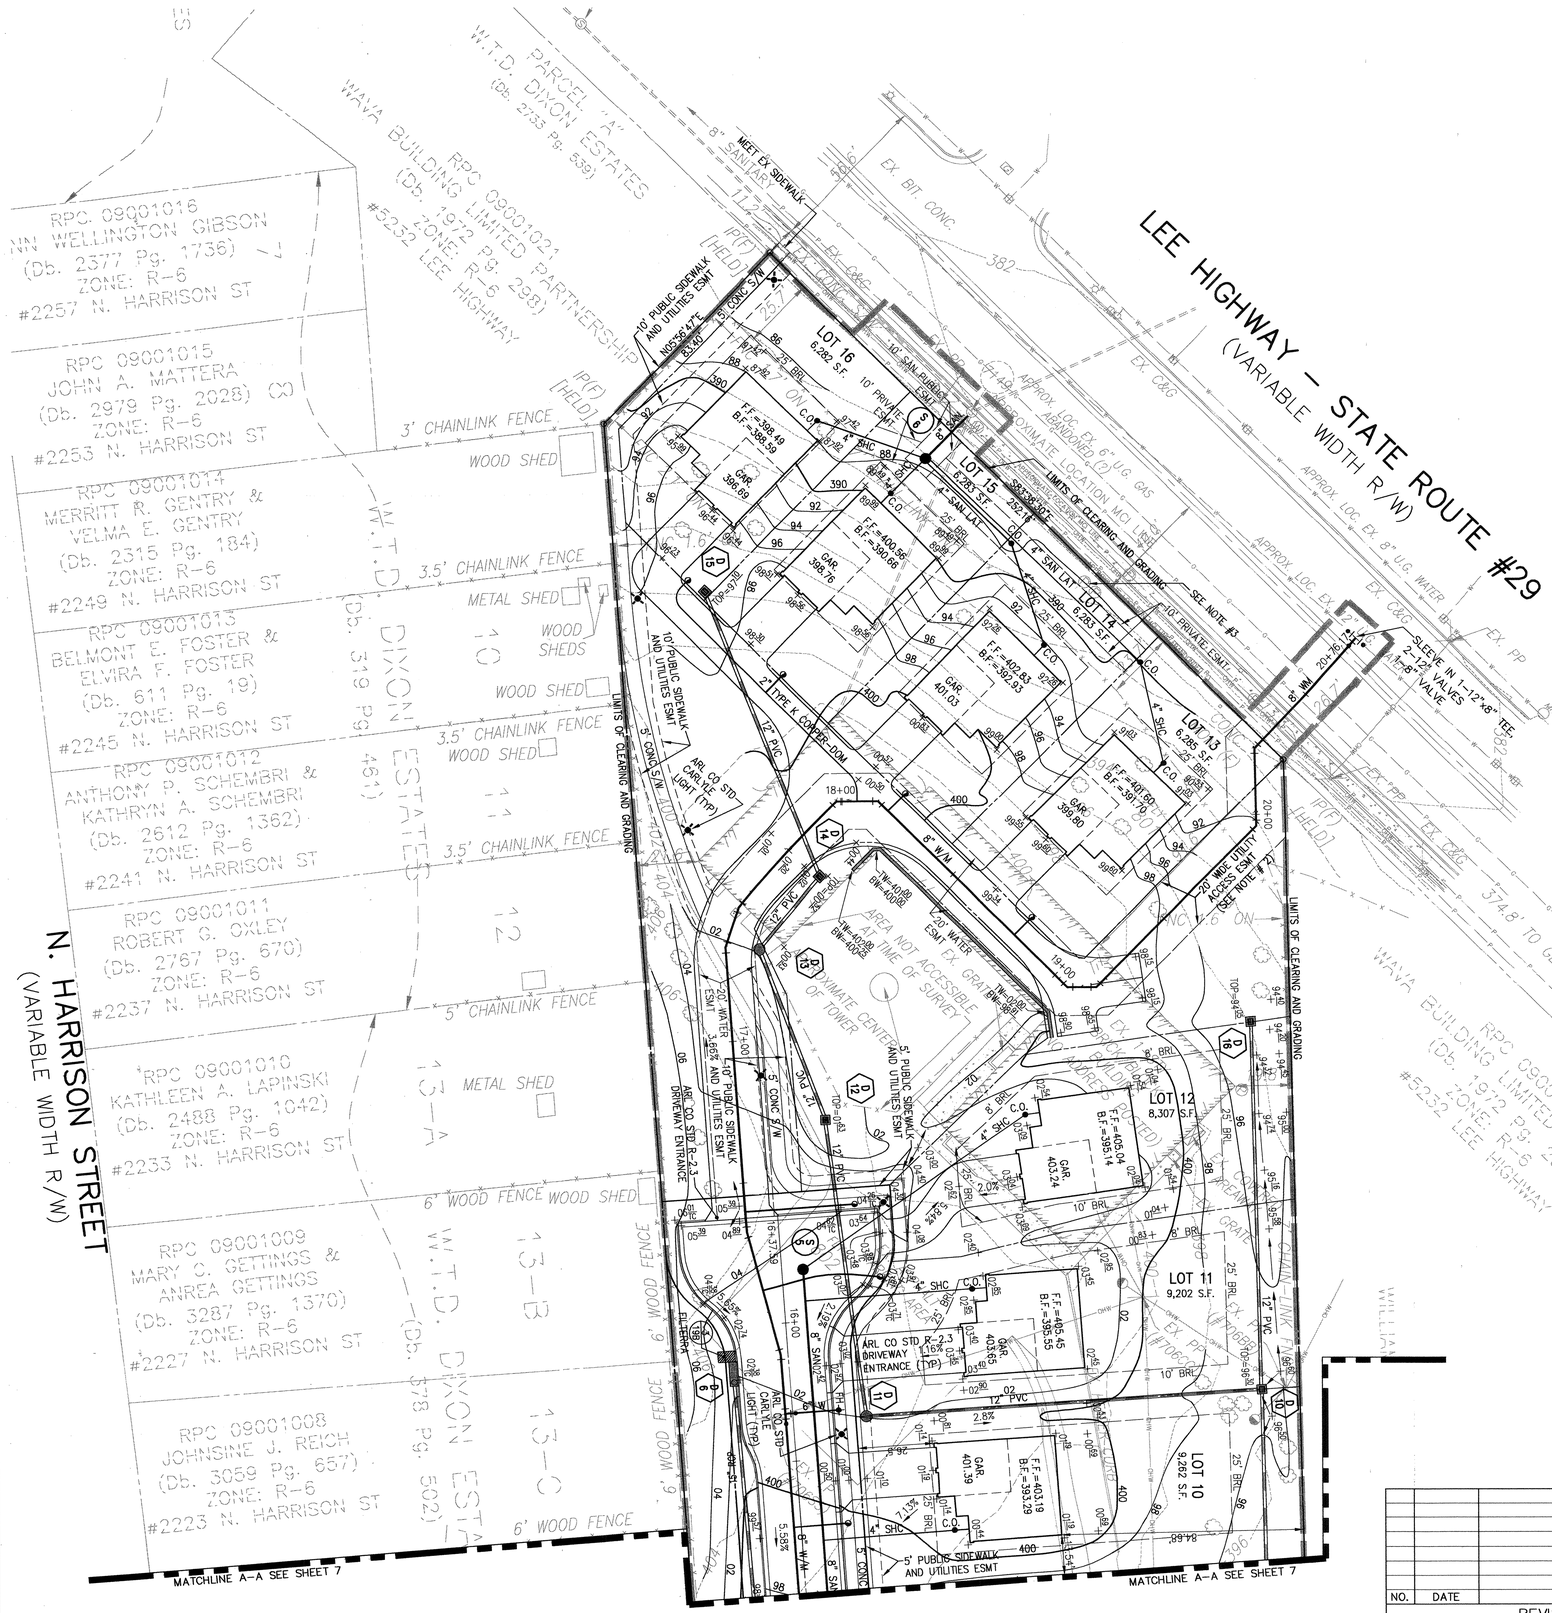

NOTES

1. WATERMAIN LINESTOPS MAY BE REQUIRED TO MAINTAIN DOM AND FIRE SERVICE ALONG LEE HWY DURING SLEEVE-IN PROCEDURE.
2. CONTRACTOR SHALL INSTALL GRASS CRETE SURFACE OR OTHER TYPICAL LIKE MATERIAL FOR MAINTENANCE VEHICLE ACCESS OVER PROPOSED WATERMAIN.
3. CONTRACTOR TO CONFIRM LOCATION AND SIZE OF TELEPHONE VAULT TO ENSURE THAT THERE WILL BE NO CONFLICTS WITH PROPOSED SANITARY LATERAL, IF SANITARY LATERAL NEEDS TO BE RELOCATED, PRIVATE EASEMENT WILL NEED TO BE REDEDICATED.

COMMONWEALTH OF VIRGINIA
KYLE PHAM OLIVER
No. 032744
12/15/06
PROFESSIONAL ENGINEER

GRAPHIC SCALE
25 0 12.5 25 50 100
(IN FEET)
1 inch = 25 ft.

VIKA
ENGINEERS ■ PLANNERS ■ LANDSCAPE ARCHITECTS ■ SURVEYORS ■ CONSTRUCTION INSPECTORS
VIKA INCORPORATED
8180 GREENSBORO DRIVE, SUITE 200 ■ McLEAN, VIRGINIA 22102
(703)442-7800 ■ FAX (703)761-2787
McLEAN, VA BETHESDA, MD

NO.	DATE	DESCRIPTION
		REVISIONS

VIKA REVISIONS
ARL. CO. Mylars 12/15/06
ARL. CO. 3rd. Sub. 10/30/06
ARL. CO. 2nd. Sub. 9/13/06

PROJECT/FILE NO.
6794

ARLINGTON, VIRGINIA
DEPARTMENT OF ENVIRONMENTAL SERVICES
GARDEN COMMONS
22nd ST. NORTH, BTWN. GEORGE MASON DR. AND N. HARRISON ST.
SITE PLAN

SCALE 1" = 25' | DESIGNED SS | CHECKED KUO

SUBMITTED DATE: APRIL, 2006	APPROVED DATE: 2 JAN, 2007 Mark H. Kellett CHIEF TRANSPORTATION PLANNING BUREAU	APPROVED DATE: Patricia Bush 1/2/07 CHIEF TRANSPORTATION ENGINEERING BUREAU
APPROVED DATE: 12-22-06 CHIEF WATER, SEWER & STREETS BUREAU	APPROVED DATE: 12-27-06 CHIEF ENGINEERING BUREAU	APPROVED DATE: 1/8/07 DIRECTOR OF ENVIRONMENTAL SERVICES

SHEET 8 OF 20 | CONTRACT H- SHEET C-8 OF C-20

P:\LDD3\Projects\6794\dwg\6794202.dwg 12/15/06 1:50:09 PM EST